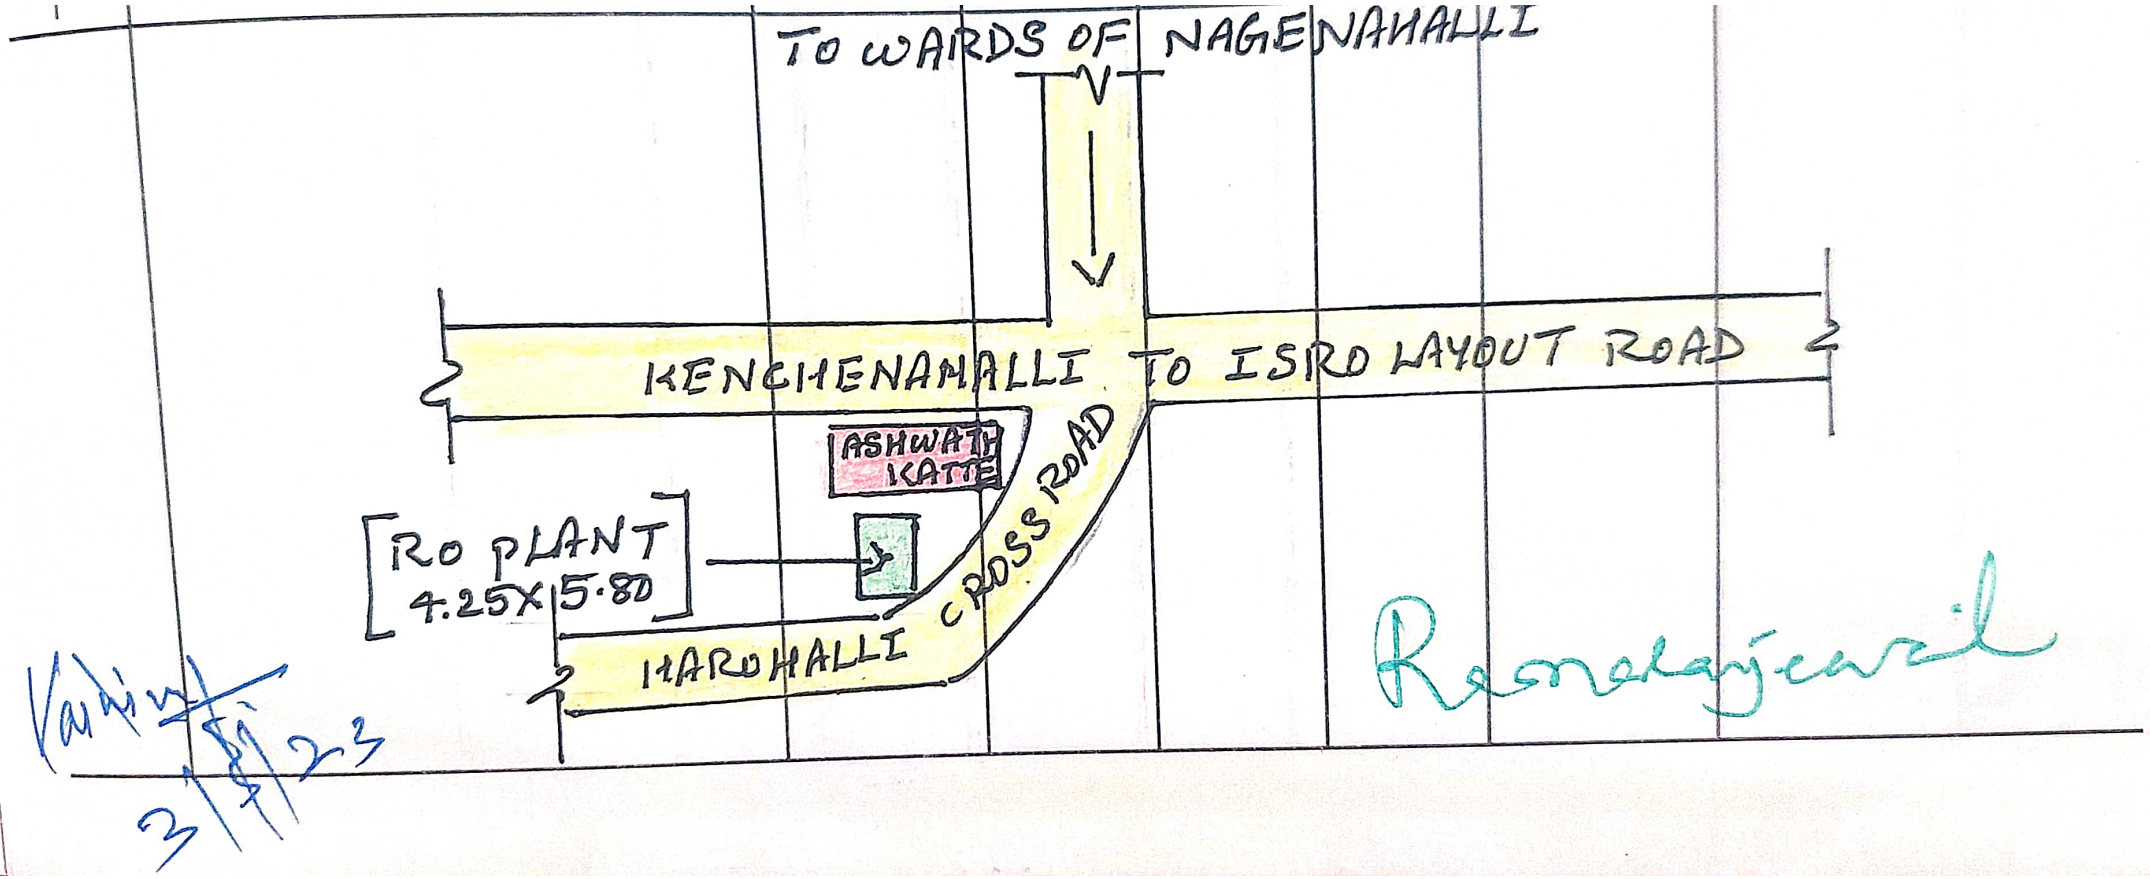
TO WARDS OF NAGENAHALLI
KENCHENAHALLI TO ISRO LAYOUT ROAD
ASHWATH KATTE
RO PLANT
4.25X5.80
HAROHALLI CROSS ROAD